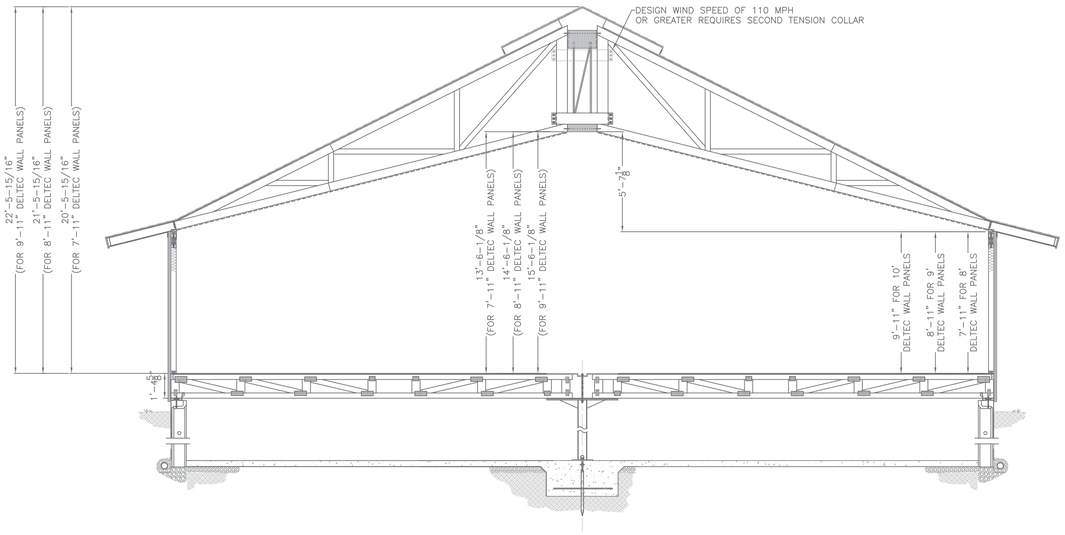

DETAIL A1

1 STORY ON SUPERIOR WALL BASEMENT

DRAWING TITLE:

FULL CROSS-SECTION

1 ST 1600 1'-9" OR 3'-9" OVERHANG ON SW BSMT

SCALE: 1/4"=1'-0"	DRAWN BY: STAFF
DATE: 02/15/10	REVISION DATE: 06/16/10
FILE LOCATION: K/GENS 2009/PAGE 9/1600	SHEET NO: 9

deltec HOMES

DELTEC HOMES, INC. IS THE AUTHOR OF THE PLAN, PLANS, PLANS AND SPECIFICATIONS, AND THE COLLAT ARD DELTEC PROPERTY OF DELTEC HOMES, INC. ANY TITLES AND OF THE COPY OR OWNED TO DELTEC PROVIDES A LICENSE FOR THE LIMITED USE OF PLANS AND ARE PRINTED FOR REFERENCE ONLY TO INSPECTORS, BUILDERS, OWNERS, AND PROFESSIONALS. THE PLANS AND SPECIFICATIONS MAY BE USED FOR THE CONSTRUCTION OF A DELTEC HOMES, INC. BUILDING. ANY OTHER USE OR REPRODUCTION IN WHOLE OR IN PART EXCEPT FOR THE PURPOSE FOR WHICH LICENSED IS EXPRESSLY PROHIBITED. RETURN OF THESE PLANS AND ANY REPRODUCTIONS SHALL BE MADE UPON REQUEST. COPYRIGHT DELTEC HOMES, INC. 2010